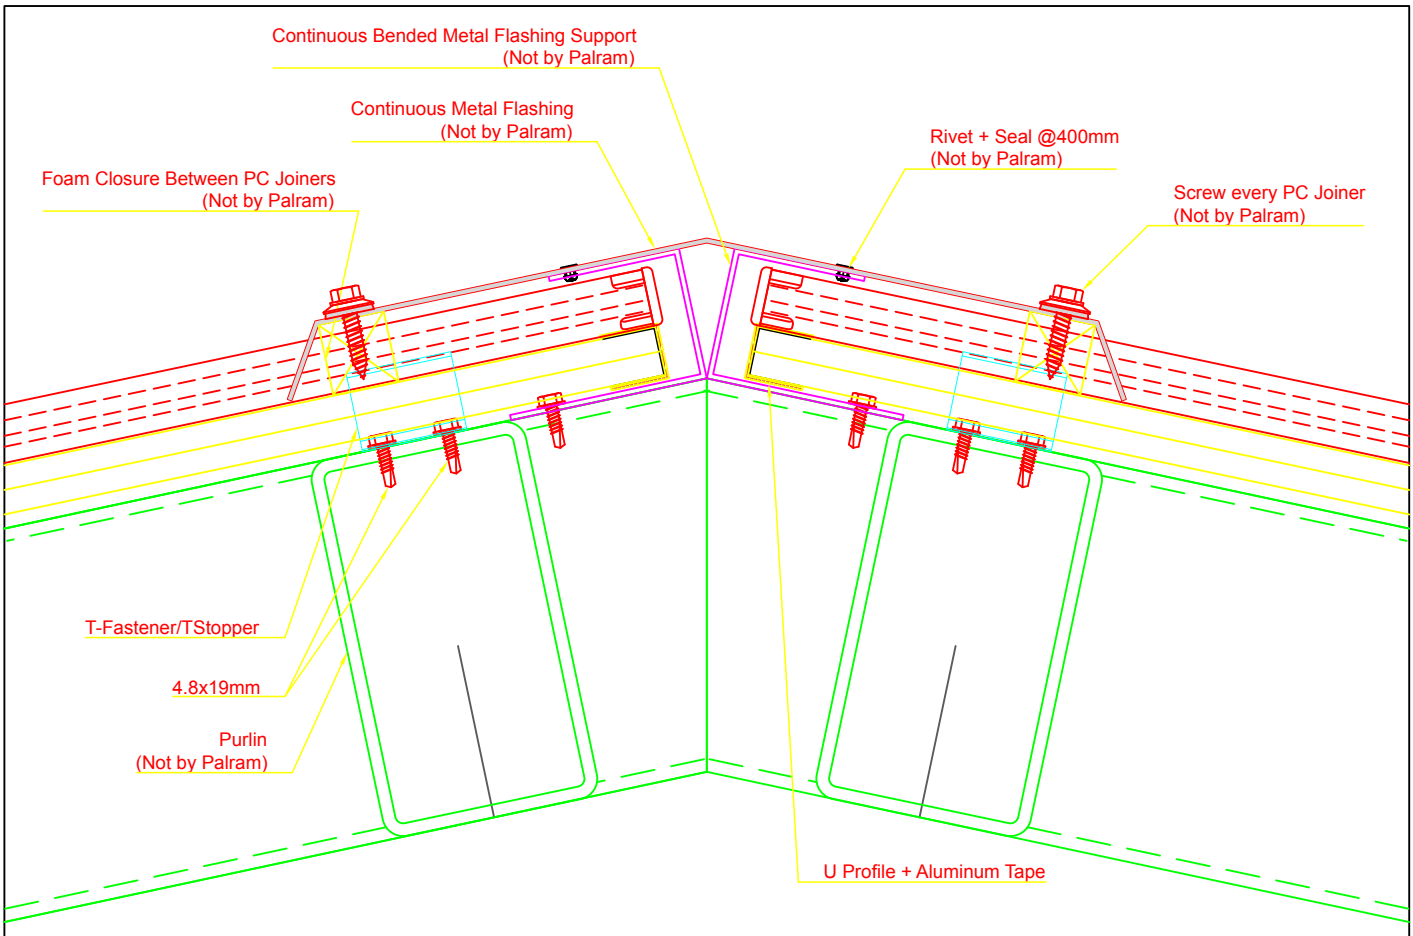


Technical Support Department
Ramat Yohanan 30035, Israel
Tel ► 972-4-8459900
Fax ► 972-4-8444012
E-Mail ► Palram@palram.com
Website ► www.palram.com

Product Sunpal - Multiwall Polycarbonate Standing Seam System	**DrawingName:** Typical Ridge Detail
DrawingNumber: PLR - 004	**Drawn By** Tal_F